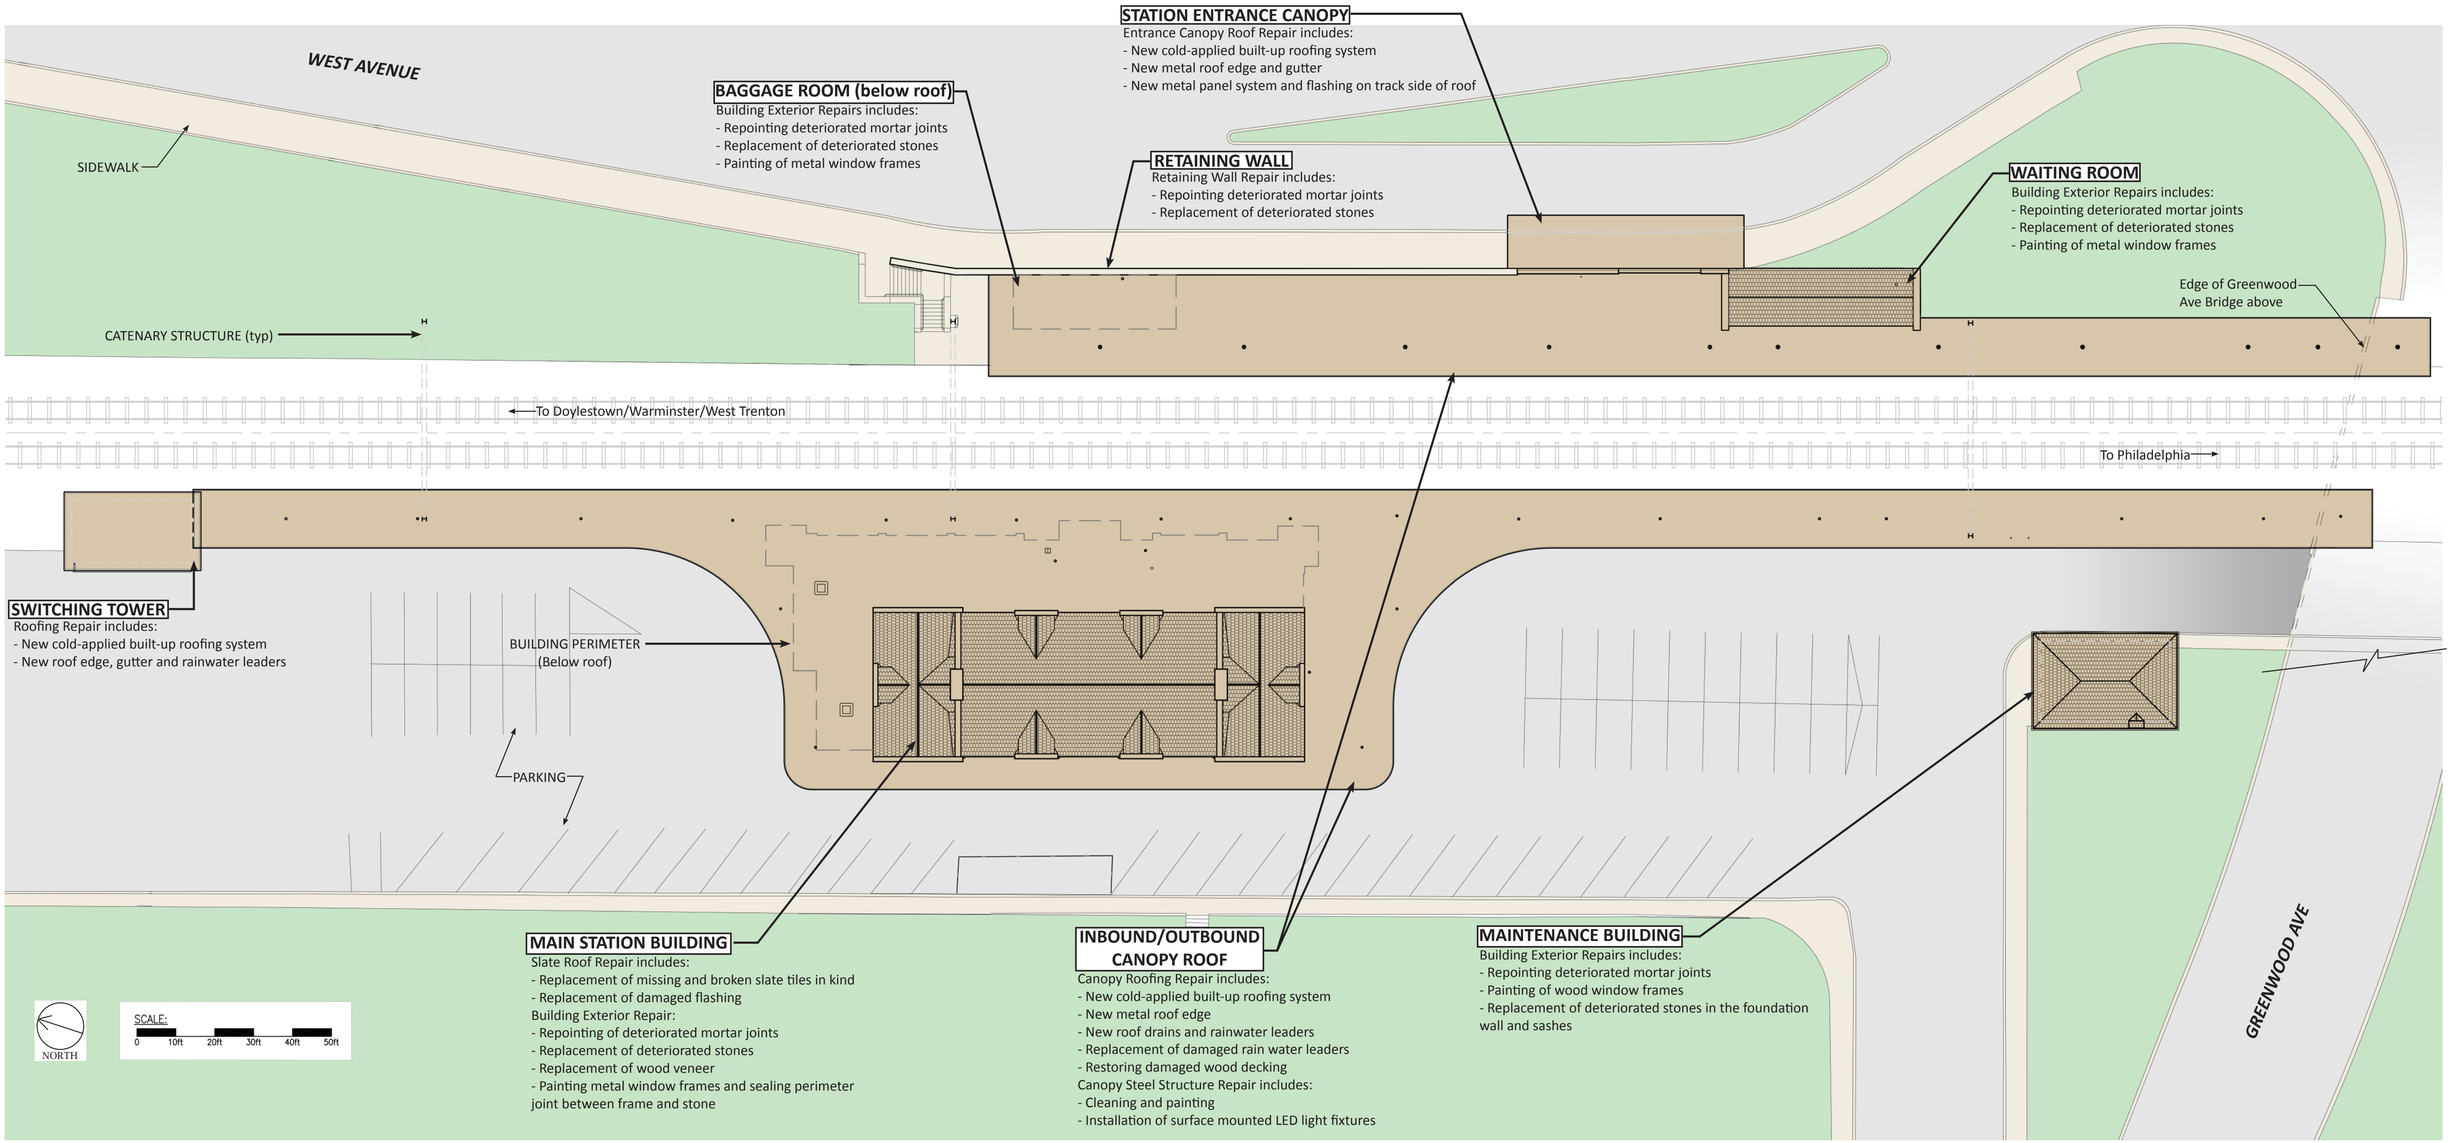

Site Plan

JENKINTOWN-WYNCOTE STATION ROOF REPLACEMENT

Bridges & Buildings Department